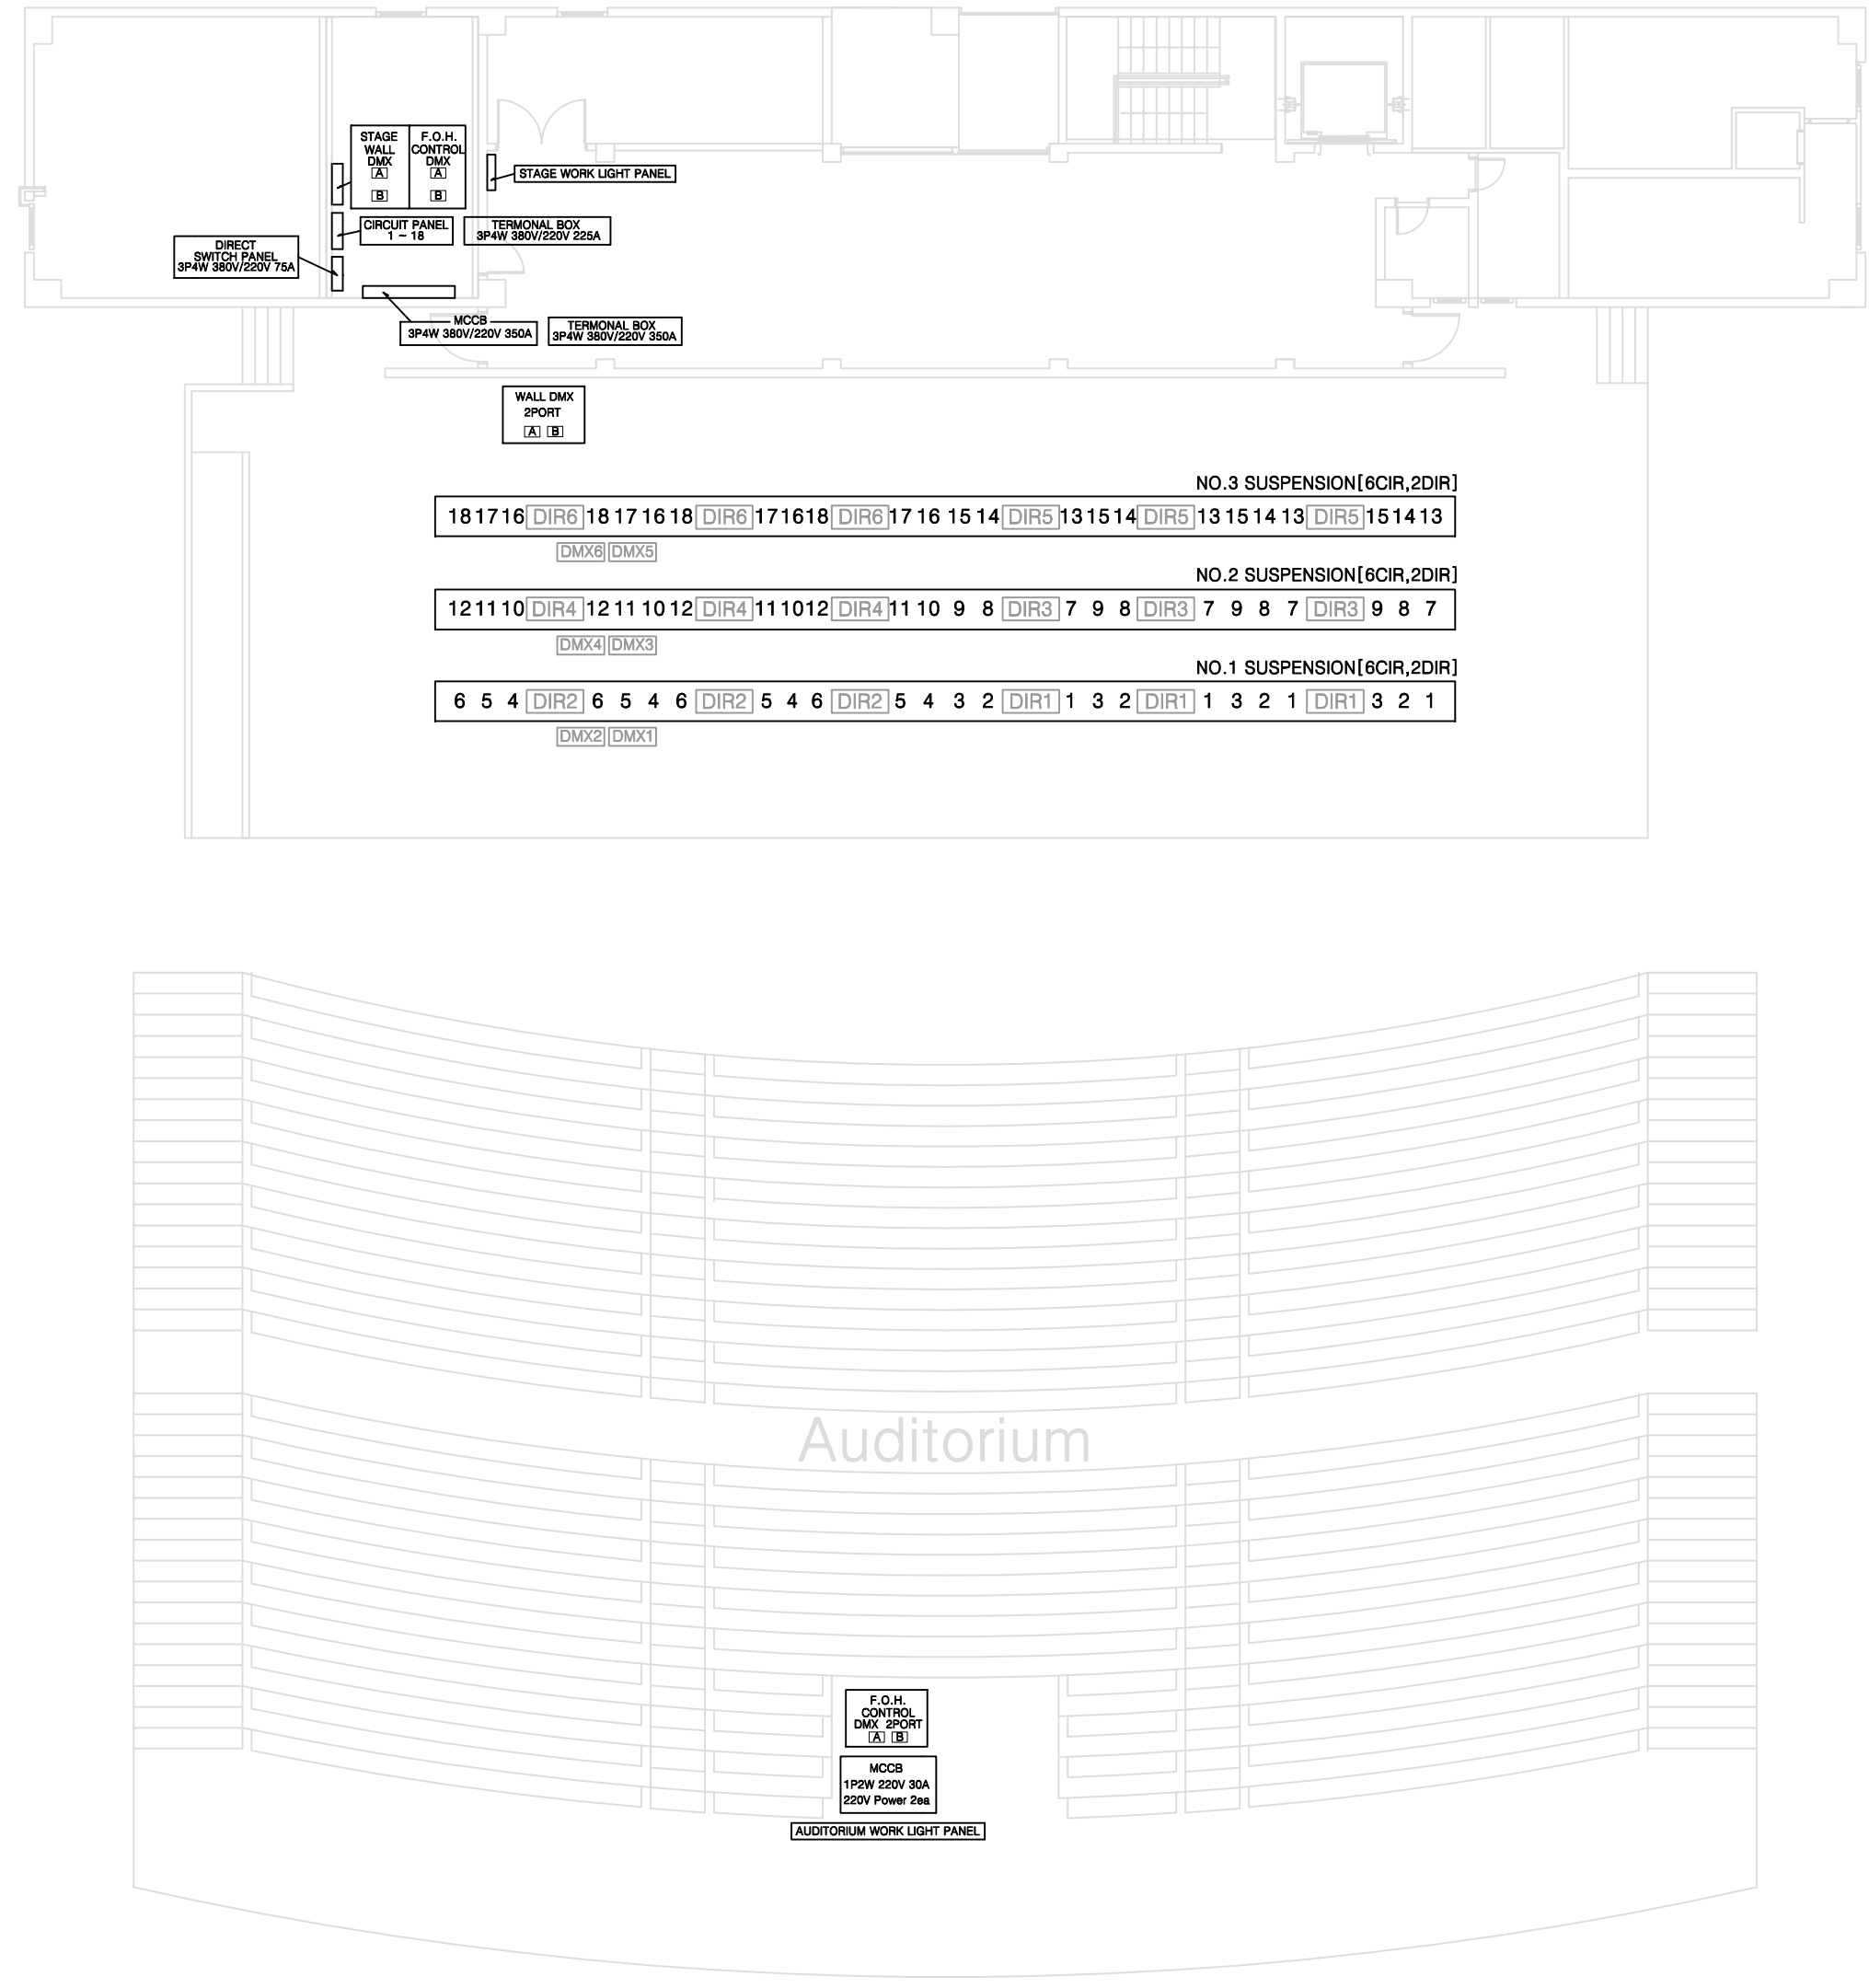

Noroomok Theater Circuit Plan

SYMBOL	NAME
1	DIMMER
RD	REMOTE DIRECT
DIR	DIRECT
DMX	DMX 512 – 5PIN (Female)
⟨1⟩	House Light